


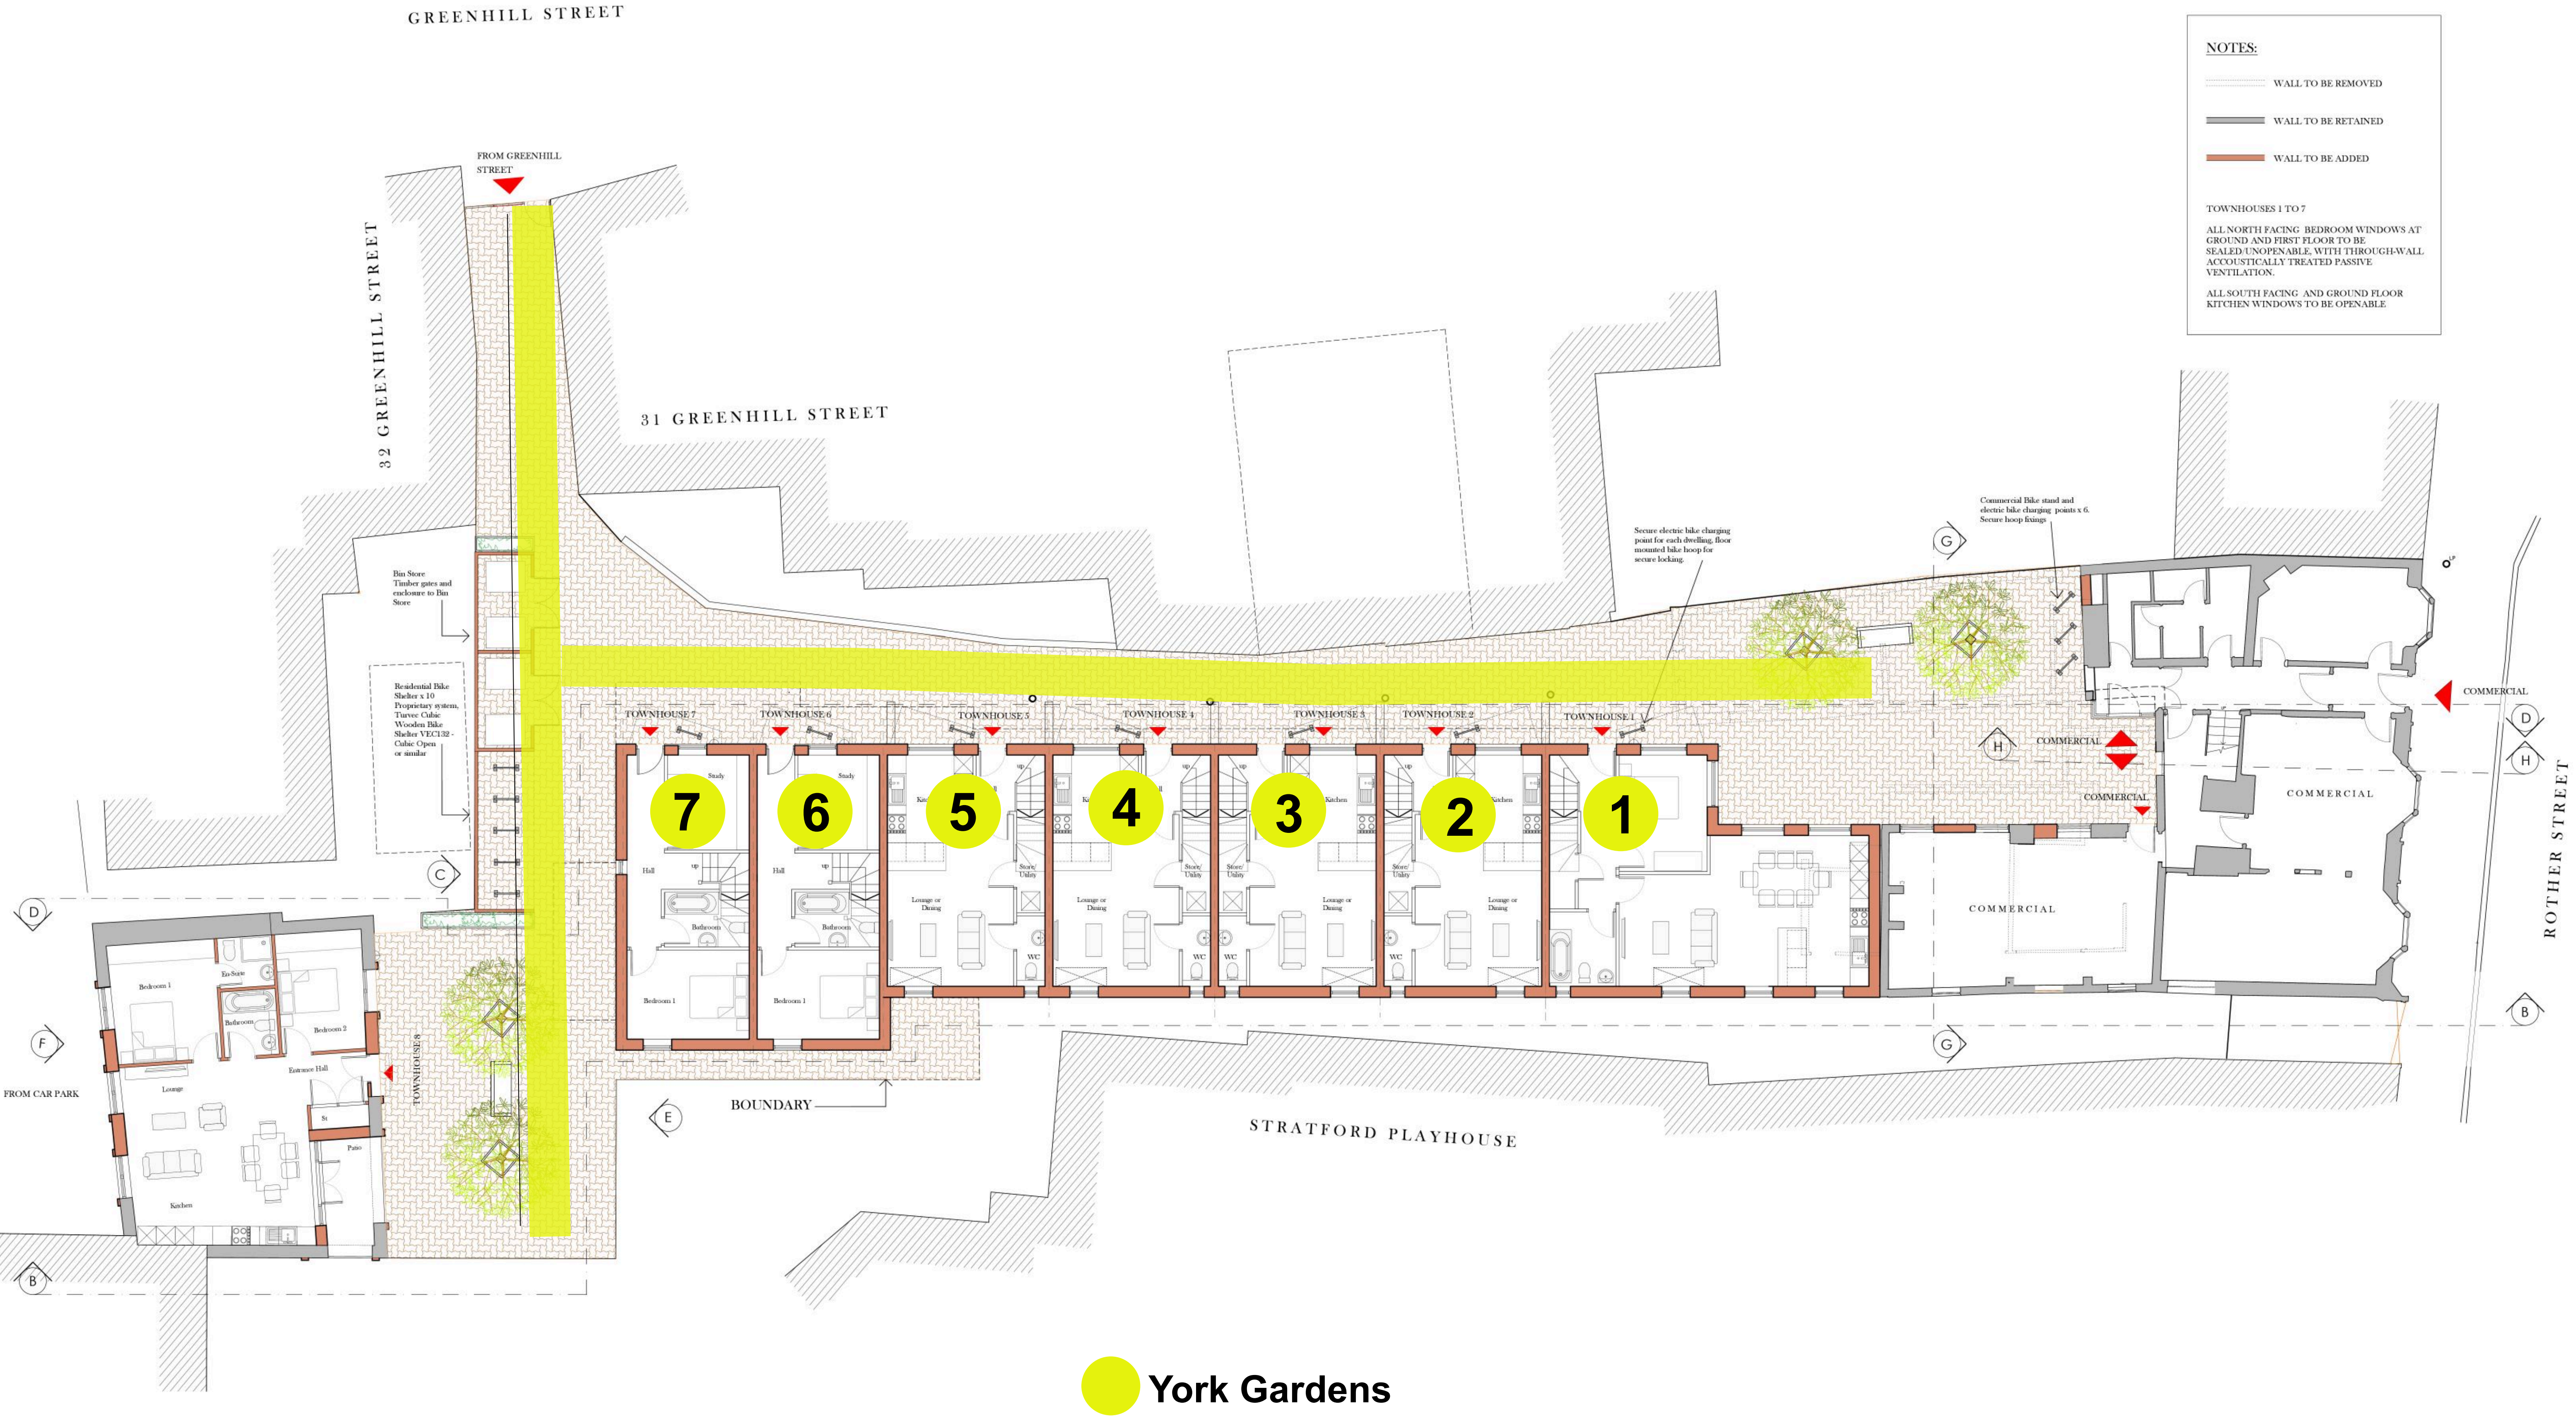

Street Naming and Numbering Plan 880-001
SN/2608/880

GROUND FLOOR PLAN
3320/SK/005 Rev N 1:100@A1 Feb 23

YORK HOUSE, STRATFORD



ST. PAUL'S ASSOCIATES

St Pauls Associates Limited
The Mews
13a St. Paul's Square
Birmingham B3 1RB
Tel: 0121 200 5777
Fax: 0121 200 5778
Email: info@stpaulsassociates.co.uk